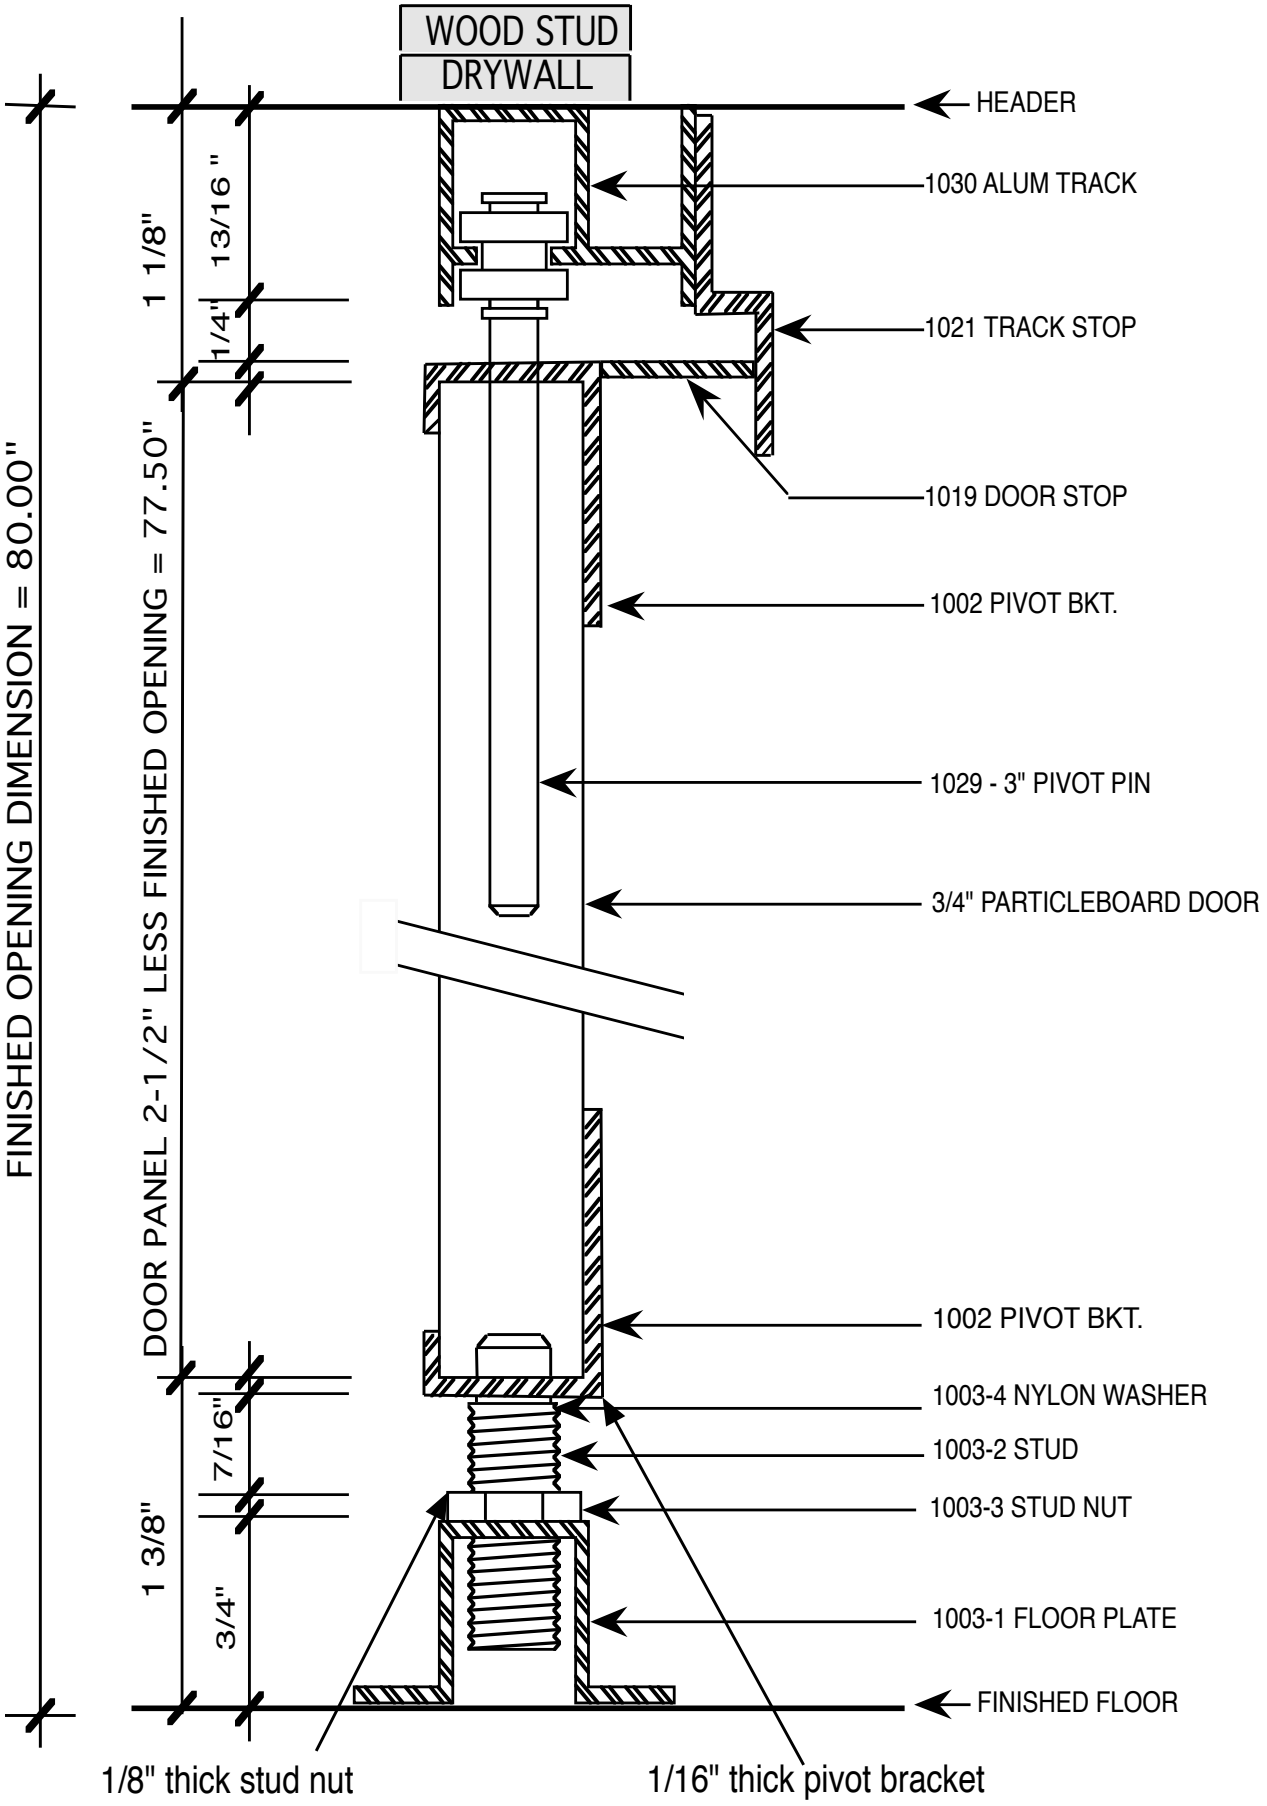

TYPICAL SECTION @ 3/4" BIFOLD DOOR